
THIS DRAWING HAS BEEN PRODUCED FOR LICENSING PURPOSES ONLY

FIRE LEGEND

- Door fitted with lock which is immediately openable from side indicated, without the use of a key or draw/barrel bolt.
- The wording, size, shape & and supplementary sign/pictogram of the following notices and signs must comply with BS5499 part 1. (as amended).
- Fire notice - general.
- Fire notice - staff.
- Notice on door 'KEEP LOCKED SHUT WHEN NOT IN USE'.
- Notice 'FIRE EXIT - KEEP CLEAR'
- Notice on door 'FIRE DOOR - KEEP SHUT'.
- Notices so indicated have the words 'NO ESCAPE'.
- Notice on door 'AUTOMATIC FIRE DOOR KEEP CLEAR; CLOSE AT NIGHT'.
- Notice on door 'TO BE UNLOCKED WHEN PREMISES ARE OCCUPIED'.
- Notice on door 'DOOR MUST BE SECURED OPEN WHEN PREMISES IN USE'.
- Notice on door 'PUSH TO OPEN IN AN EMERGENCY'.
- Instructions for calling the fire brigade.
- Internally illuminated 'EXIT' sign with letters of 100mm minimum height, larger where specified and provided with electricity from both the mains and the emergency lighting supply, with disabled sign where appropriate. (IM=maintained,No letter=Non maintained) (Pictogram only-not acceptable).
- Area covered by emergency lighting system. (M = maintained, No letter = non maintained).
- Bulkhead light - primary lighting. (M = maintained, no letter = non maintained, A=automatically activated on low light pir).
- Fire alarm call point.
- Audible warning device.
- Heat detector - fixed temperature.
- Heat detector - rate of rise.
- Smoke detector - ionisation.
- Smoke detector - optical.
- Detector remote indicator.
- Fire alarm indicator panel.
- Fire extinguisher, water type, minimum size 9 litres.
- Fire extinguisher, foam type, minimum size 9 litres.
- Fire extinguisher, dry powder type, minimum size 2.5 kilograms, larger where specified.
- Fire extinguisher, carbon dioxide type, minimum size 2.5 kilograms, larger where specified.
- Fire extinguisher, vapourising liquid type, minimum size 1.5 kilograms, larger where specified.
- Fire extinguisher, afff type, minimum size 5.5 litres, larger where specified.
- Fire blanket,minimum size 1.2m x 1.2m, larger where specified.

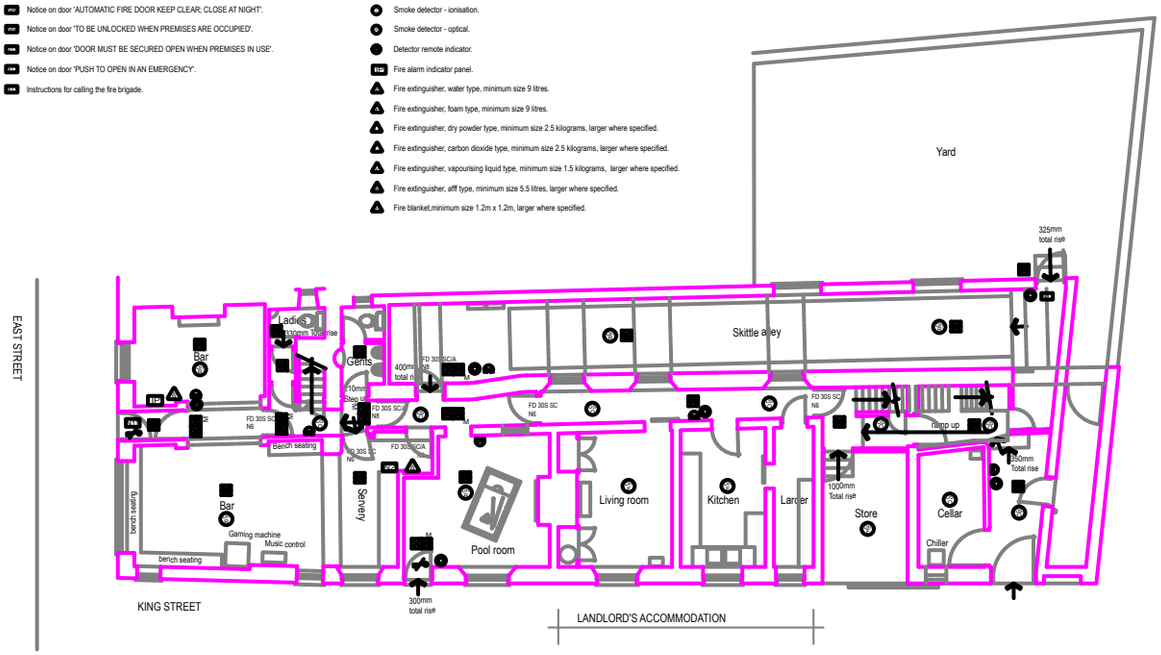

GROUND FLOOR AND SITE PLAN

PALMERS
J.C. & R.H. PALMER LTD
OLD BREWERY, BRIDPORT
DORSET DT6 4JA
TELEPHONE: (01308)422396
FAX: (01308)421149

PROJECT

THE LORD NELSON
52 EAST STREET
BRIDPORT

LICENSING PLAN

DATE:	DRAWN:
APRIL 2005	JS
SCALE: 1:100	

DRAWING No:

PB/131/L/01